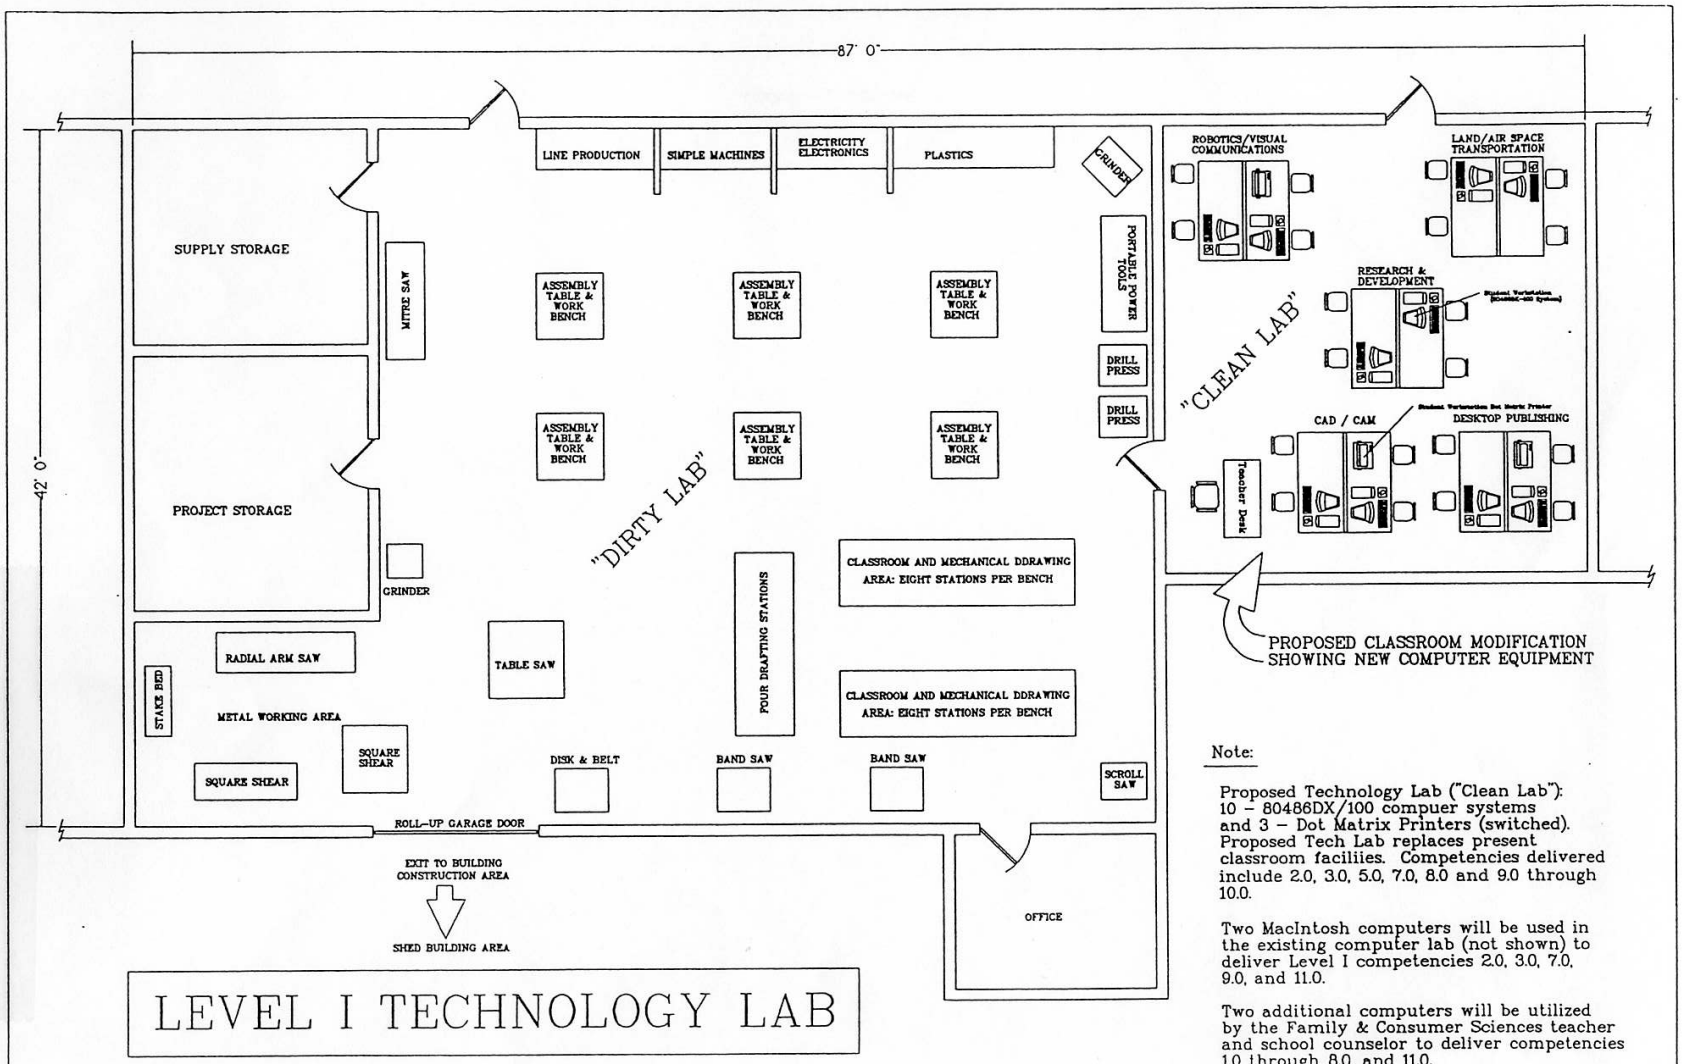

LEVEL I TECHNOLOGY LAB

Note:

Proposed Technology Lab ("Clean Lab"): 10 – 80486DX/100 compuer systems and 3 – Dot Matrix Printers (switched). Proposed Tech Lab replaces present classroom faciliies. Competencies delivered include 2.0, 3.0, 5.0, 7.0, 8.0 and 9.0 through 10.0.

Two MacIntosh computers will be used in the existing computer lab (not shown) to deliver Level I competencies 2.0, 3.0, 7.0, 9.0, and 11.0.

Two additional computers will be utilized by the Family & Consumer Sciences teacher and school counselor to deliver competencies 1.0 through 8.0, and 11.0.

KINGMAN JUHIOR HIGH SCHOOL KINGMAN, ARIZONA	Grant Focus: PROPOSED TECHNOLOGY LAB	Drawing Name: CLASSROOM LAYOUT	Drawn by: W. J. BIGELOW
	Location: KINGMAN JUNIOR HIGH SCHOOL	Drawing Scale: 1" = 10' 0"	Drawing Date: 01–28–96

ATTACHMENT K