ATTACHMENT M

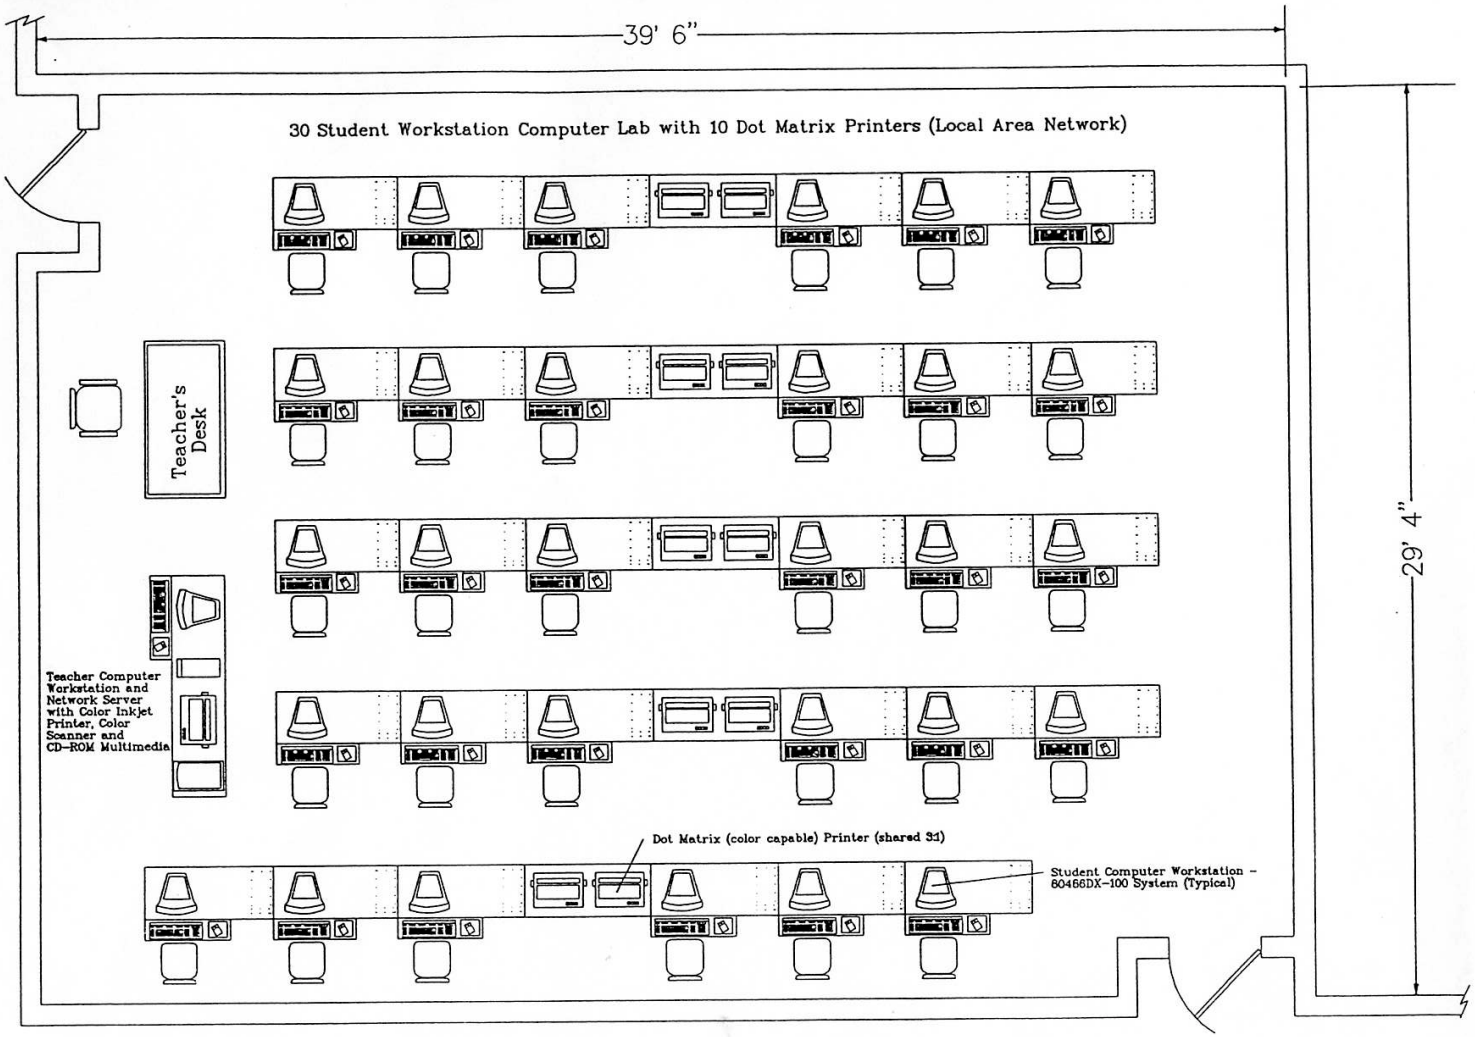

LEVEL II / III BUSINESS MANAGEMENT TECHNOLOGY / ADMINISTRATIVE SUPPORT LAB

Kingman High School Kingman, Arizona	Grant Focus: PROPOSED BUSINESS TECHNOLOGY LAB	Drawing Name: CLASSROOM LAYOUT	Drawn by: W. J. BIGELOW
	Location: NORTH CAMPUS - BLDG. "G"	Drawing Scale: 3/16" = 1'-0"	Drawing Date: 01-28-1996